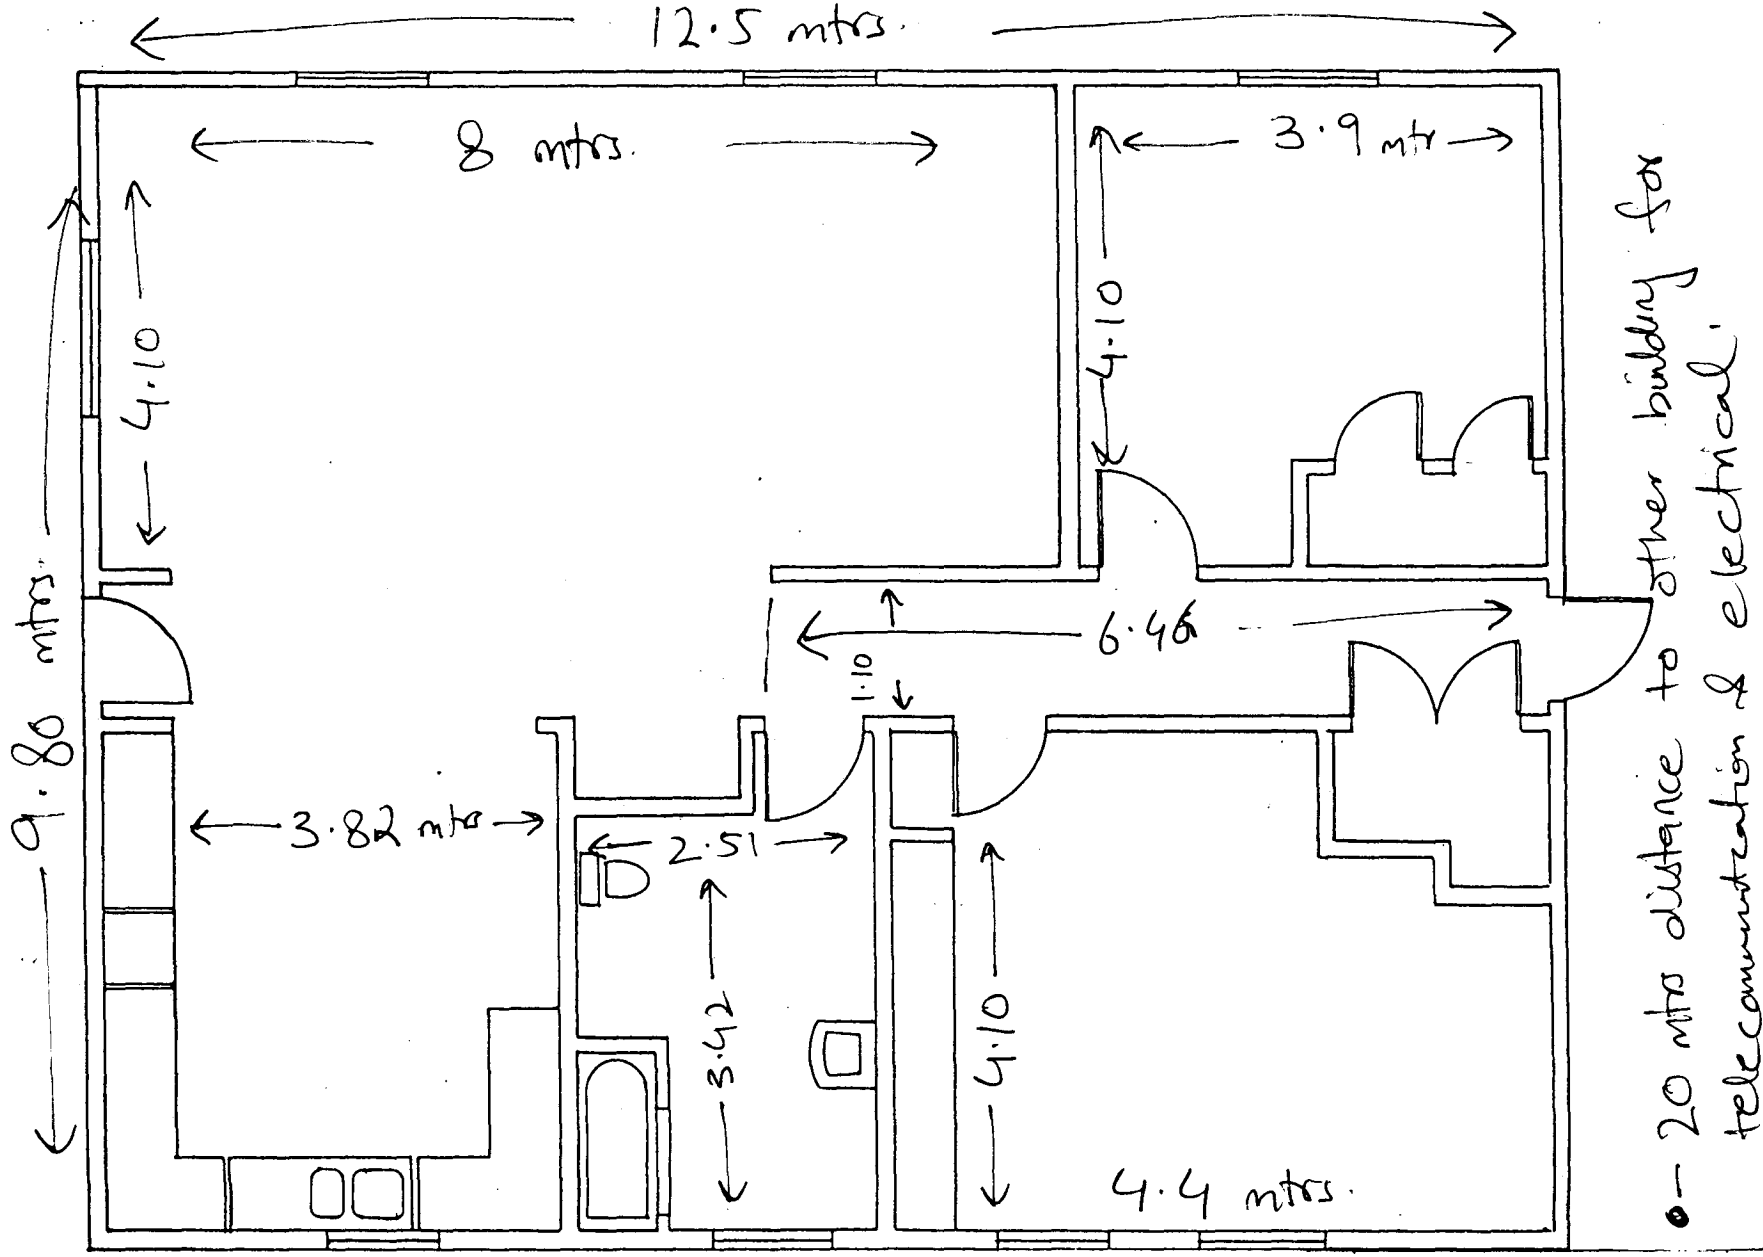

US CONSUALTE GEN. DHAHRAN	
FACILITY	HOUSE NO.64
TITLE	FLOOR PLAN
SCALE	1 : 64
DRAWAN BY	JAWAID A. KHAN
DATE	JUNE 6th. 1992